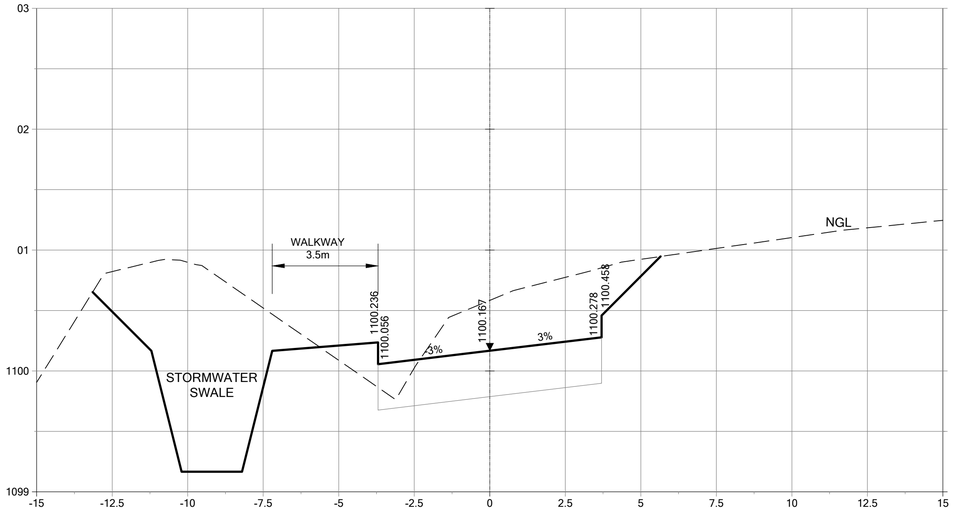

CH 200

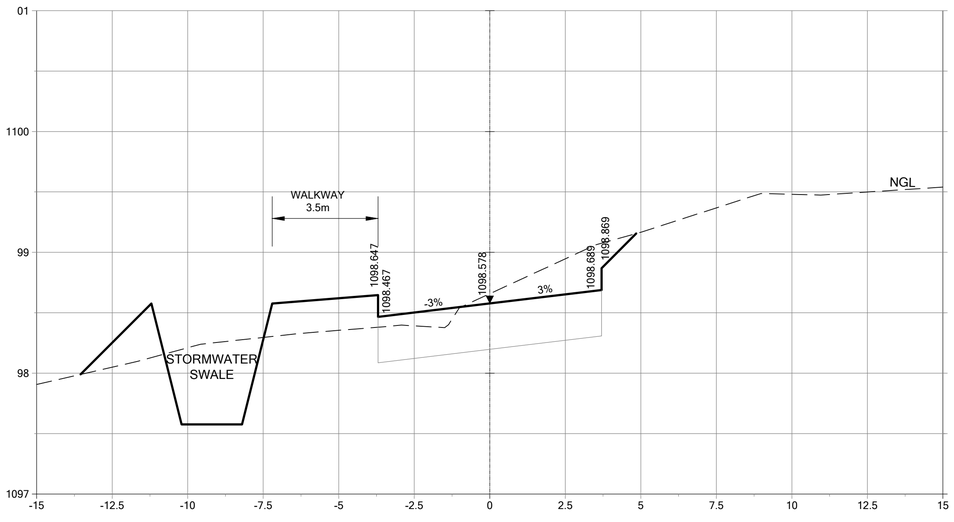

CH 160

Road 1
H-SCALE 1: 100
V-SCALE 1: 25

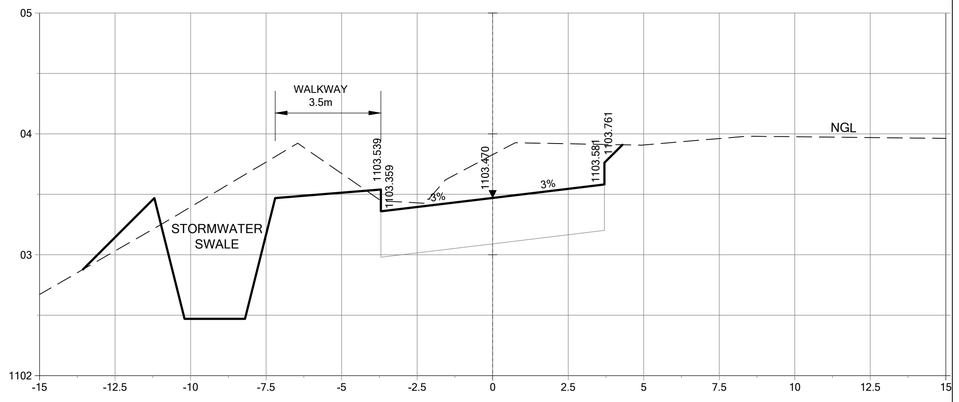

CH 280

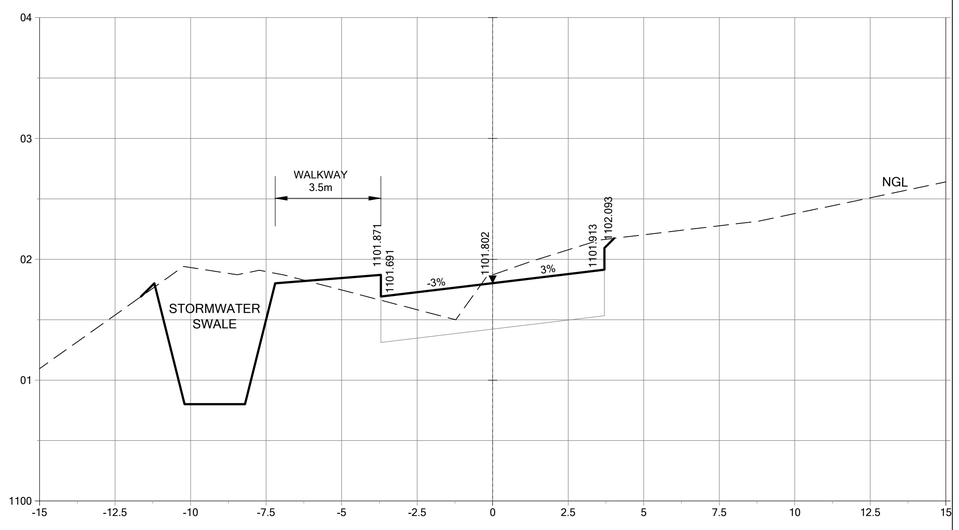

CH 240

GENERAL NOTES:

Roads

1. Minimum longitudinal slope is 0.67%.Regulations.
2. Maximum longitudinal slope is 7%.
3. This drawing must be read in conjunction with all roads and stormwater drawings in this Contract.
4. Quantities of materials should be verified between all roads and stormwater drawings in this Contract and the Bill of Quantities.

TENDER

REV.	DATE	DESCRIPTION	BY
TD	06/04/2021	ISSUED FOR TENDER	TN

REVISIONS

CONSULTANT:
ADi (PTY)LTD
BLOCK A 26 VICTORIA LINK
ROUTE 21 CORPORATE PARK, IRENE,
CENTURION,
0062, PRETORIA
T: 086 167 6646 E: adi@adiengineering.co.za W: www.adiengineering.co.za

CLIENT:
TOURISM KWAZULU NATAL
South Africa KWAZULU-NATAL
Zulu Kingdom. Exceptional

PROJECT:
NELSON MANDELA CAPTURE SITE

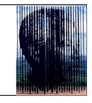

PROJECT STATUS:
CONSTRUCTION

APPROVED
THE MASTER HELD AT ADI ENGINEERING BEARS THE ORIGINAL SIGNITURE OF APPROVAL
ECSA NO:

SIGNATURE: NAME: DATE:

DRAWING TITLE:
ROAD 1 CROSS SECTIONS (2 OF 3)

DRAWING UNITS: MILLIMETER

DATE	SCALE	DESIGNED BY
06/04/2021	AS SHOWN	T.NEZANDONYI

CHECKED BY	DRAWN BY	APPROVED BY
D. GWANGWADZA	T. NEZANDONYI	T. NEZANDONYI

DRAWING NO	REV
P1808 - CIV - 200 - 02	**TD**

File Path