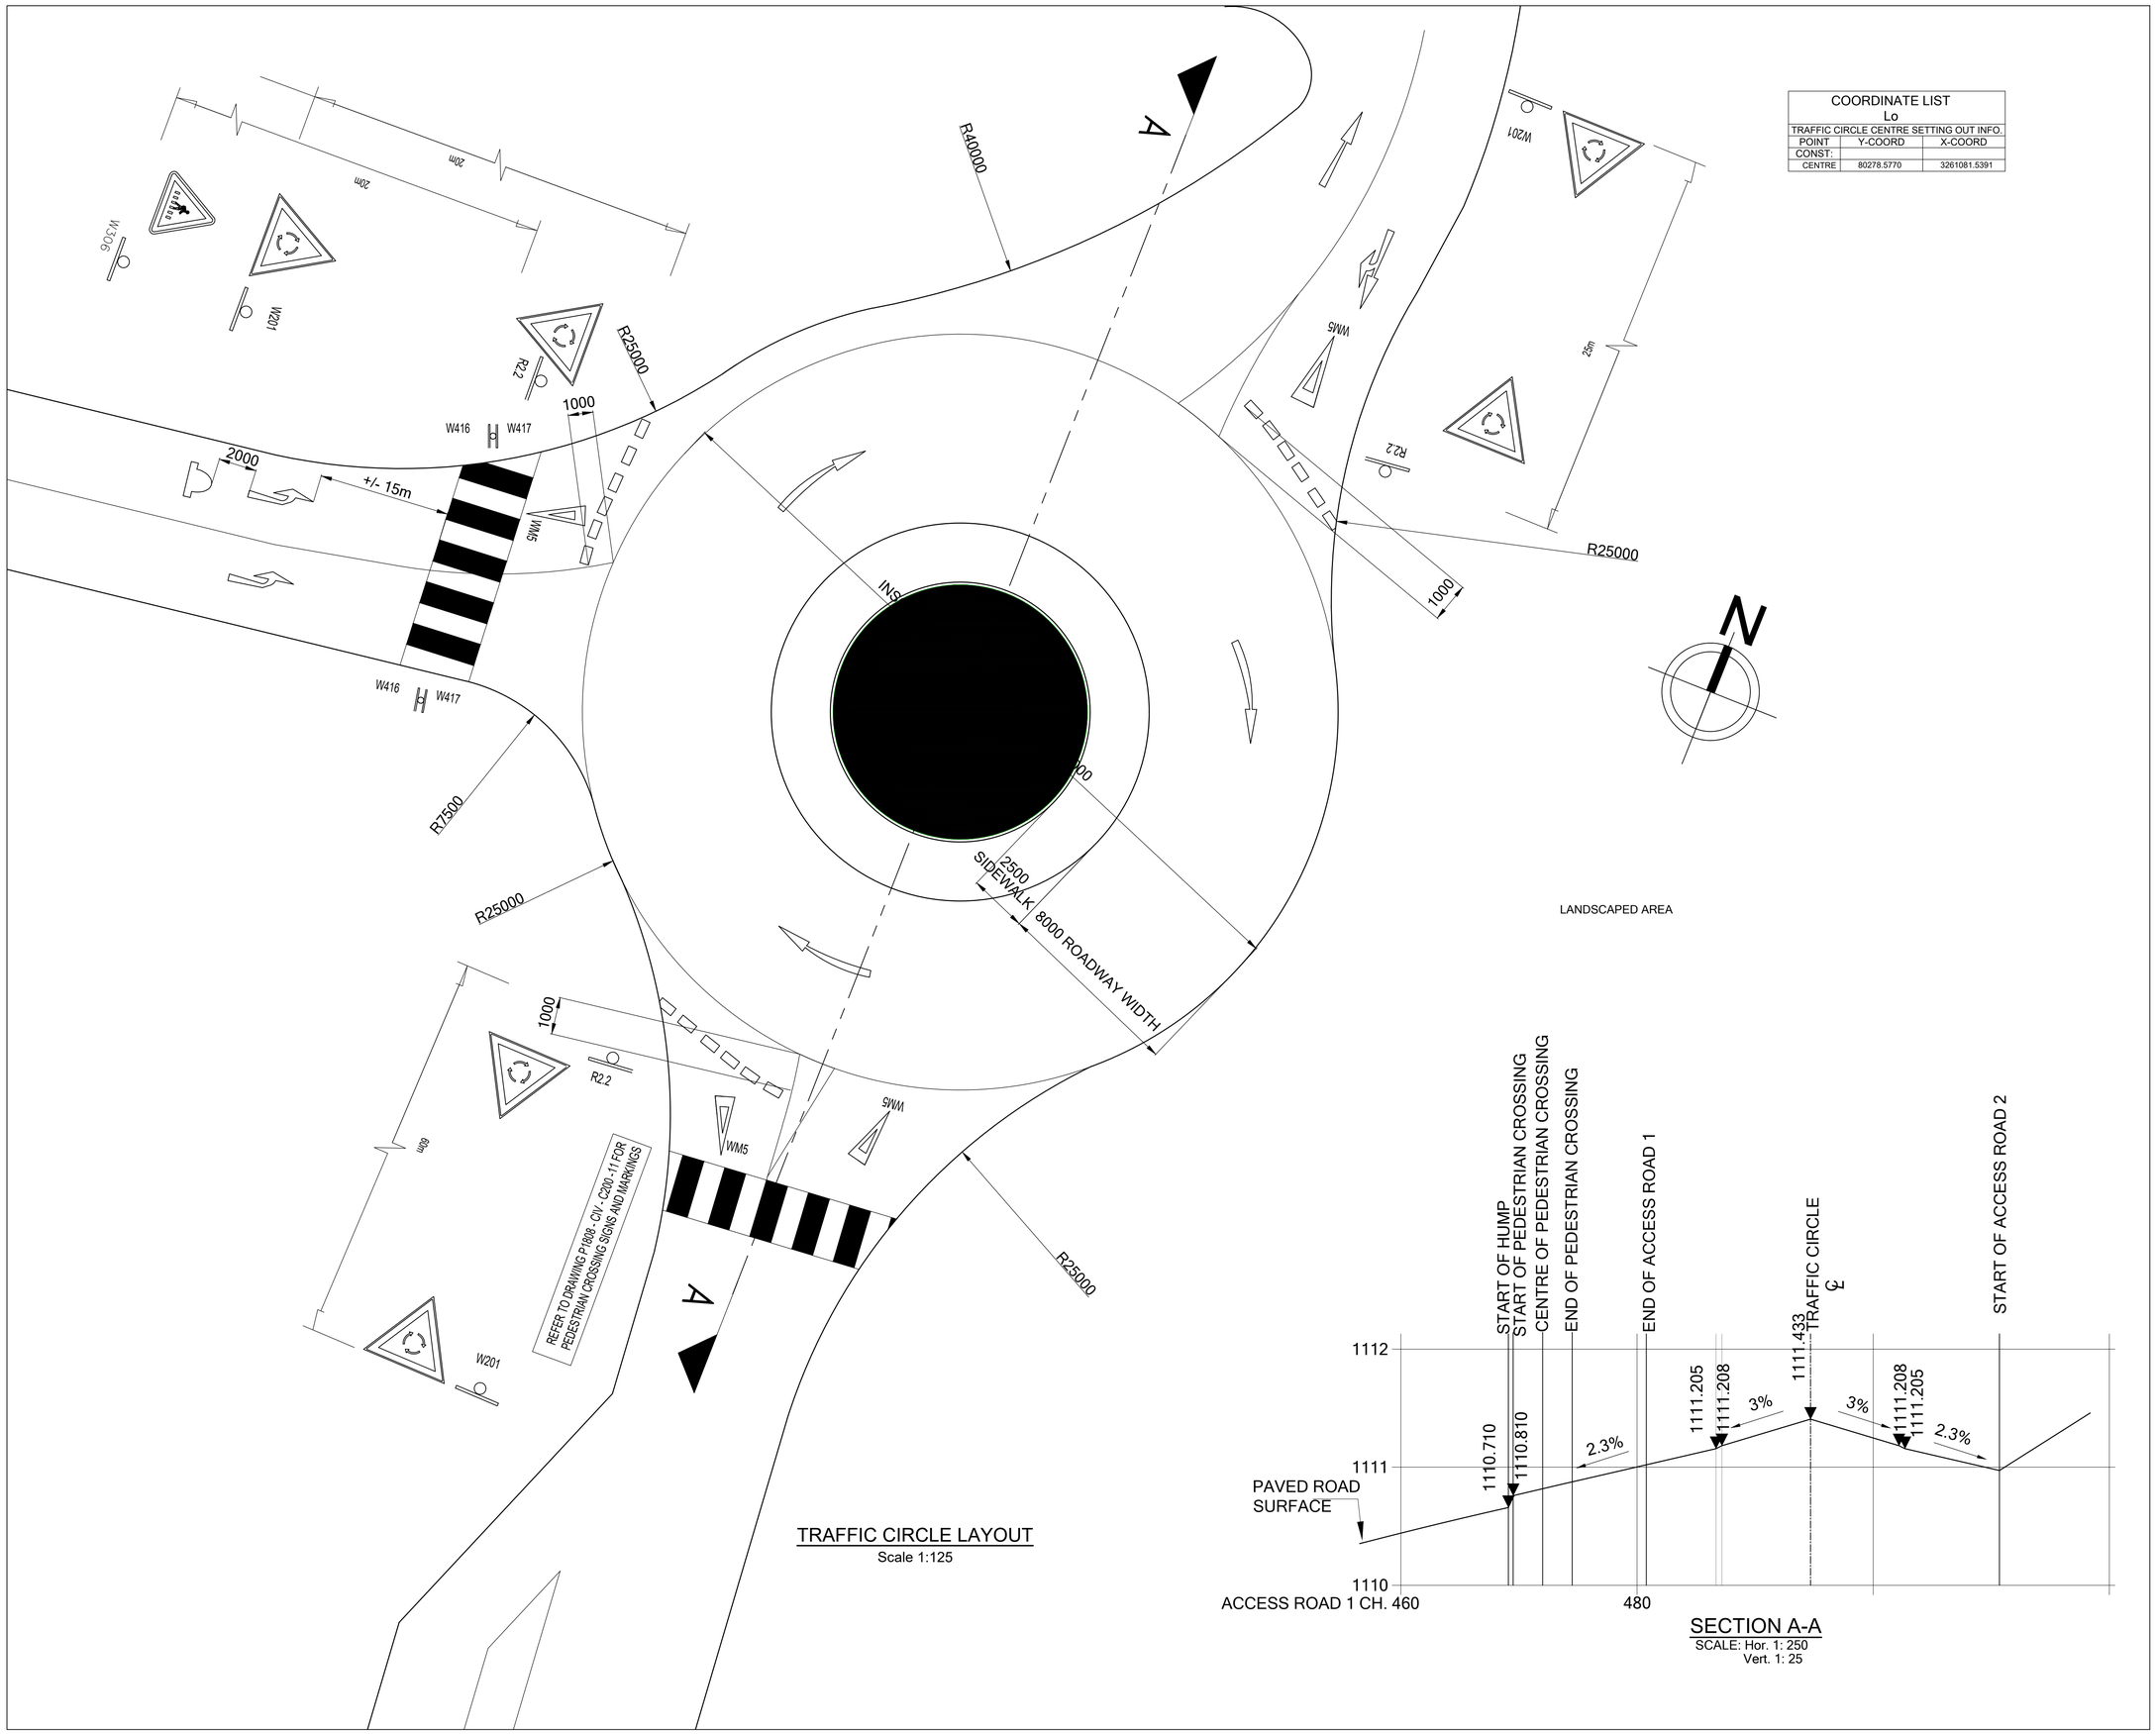

COORDINATE LIST		
Lo		
TRAFFIC CIRCLE CENTRE SETTING OUT INFO.		
POINT	Y-COORD	X-COORD
CONST:		
CENTRE	80278.5770	3261081.5391

TRAFFIC CIRCLE LAYOUT
Scale 1:125

LANDSCAPED AREA

SECTION A-A
SCALE: Hor. 1: 250
Vert. 1: 25

GENERAL NOTES:

TENDER

REV.	DATE	DESCRIPTION	BY
TD	06/04/2021	ISSUED FOR TENDER	NM

REVISIONS

CONSULTANT:
ADi IPTYILTD
BLOCK A 26 VICTORIA LINK,
ROUTE 21 CORPORATE PARK, IRENE,
CENTURION,
0062, PRETORIA
T: 086 167 6646 E: adi@adiengineering.co.za W: www.adiengineering.co.za

CLIENT:
TOURISM KWAZULU NATAL

South Africa KWAZULU-NATAL
Zulu Kingdom. Exceptional

PROJECT:
NELSON MANDELA CAPTURE SITE

PROJECT STATUS:
TENDER

APPROVED
THE MASTER HELD AT ADI ENGINEERING BEARS THE ORIGINAL SIGNITURE OF APPROVAL
ECSA NO:

SIGNATURE: NAME: DATE:

DRAWING TITLE:
TRAFFIC CIRCLE LAYOUT AND DETAILS

DRAWING UNITS: MILLIMETER

DATE	SCALE	DESIGNED BY
06/04/2021	1:125	T.NEZANDONYI

CHECKED BY	DRAWN BY	APPROVED BY
D. GWANGWADZA	N. MASHEGO	T. NEZANDONYI

DRAWING NO	REV
P1808 - CIV - 200 - 12	**TD**

File Path